FilmL.A., Inc.
6255 W Sunset Blvd, 12th Floor
Hollywood, CA 90028
t: (213)977-8600 - f: (213)977-8601
www.filmla.com

Summary Information

Permit No: S00093921 **Type of Permit:** STILL **Release Date:** 05/22/2015

Production Company DUO FILMS INC

Insured Company Name DUO FILMS INC
Contact Phone No. 1 213-365-4300
Contact Phone No. 2
Fax 213-365-4311
Address 2861 W PICO BLVD
LOS ANGELES, California 90006

Production Title HS

Type of Production Still Photo

Producer N/A N/A

Director N/A N/A

1st AD MATT WATERS

Production Manager N/A N/A

FilmL.A. Coordinator Tara Kramer

Location Manager JASON BENFIELD
Primary Phone Mobile - 323-253-4613
Secondary Phone

Location Assistant NA NA
Primary Phone Mobile - 000-000-0000
Secondary Phone

Fees

Posting Max	$1,380.00
Notification Charge	$155.00
FILMLA FILM APPLICATION FEE	$625.00
LA CITY LANE AND STREET CLOSURE FEE	$312.00
LA CITY FIRE DEPARTMENT SPOT CHECK SURCHARGE	$85.00

Total Permit Fee $2,557.00

Number of Locations 1

NOT A PERMIT

FilmL.A., Inc.
6255 W Sunset Blvd, 12th Floor
Hollywood, CA 90028
t: (213)977-8600 - f: (213)977-8601
www.filmla.com

Summary Information — Location

Permit Number S00093921
Production Company DUO FILMS INC
Insured Company DUO FILMS INC
Production Title HS

Location Manager JASON BENFIELD
Primary Phone Mobile - 323-253-4613
Secondary Phone

Location Address CENTURY PARK E & SANTA MONICA BLVD, LOS ANGELES, CA, 90067

Location Type Street

Film Dates 5/23/2015 - 5/23/2015 05:00 - 00:00 1 day

Open or Closed to the Public Open

Generic Conditions
Community Survey Obtained
Must Maintain 5' Clearance on Sidewalks/Walkways
Must maintain local/emergency access
No cast or crew parking on area streets
No interference with merchant activity.
No interference with vehicular or pedestrian traffic
Number of uniformed officers listed on the permit is a minimum requirement. Permittee remains responsible for deploying a sufficient number of uniformed officers to provide traffic and crowd control to ensure the safety of the film crew and the public.
Traffic control must be done in accordance w/MUTCD
Traffic Officers Required

Please see attached documents
Century Park E - Constellation (closure) - Duo Films rev1.1.pdf
DUO AA JB.pdf

Equipment on Location

Type	Quantity
5 or 10 ton trucks	3
Cast/Crew vehicles	60
Cube Trucks	4
Generator	1
Motor Homes	2
Picture vehicles	3
Vans	2

Personnel on Location

Type	Quantity
Cast	5
Crew	25
Off-Duty/Retired LAPD Officer(s)	4

Filming Activities Drive ups & away; Exterior establishing shots; Picture car in the intersection. Beauty shots of car. Time lapse shots of the car;

Jurisdiction **Political:** Los Angeles City - Council District 05 **Police:** Los Angeles Police Department **Fire:** Los Angeles City

Thomas Guide **Page:** 632 **Grid:** E3

Approvals

LOS ANGELES CITY DEPARTMENT OF TRANSPORTATION - CLOSURES	Jennifer Morelos
LOS ANGELES CITY POLICE DEPARTMENT	Sam Park
LOS ANGELES CITY DEPARTMENT OF PUBLIC WORKS-COMMISSIONER	Kevin James

Parking
Base Camp
Location Type : Filming Location
Crew Parking
Location Type : Other Location
10113 Constellation Blvd, Los Angeles, CA, 90067

Posting "No Parking" signs
B/S CENTURY PARK E., SANTA MONICA BLVD- OLYMPIC BLVD
B/S CONSTELLATION BLVD., CENTURY PARK E- AVE OF THE STARS

NOT A PERMIT

FilmL.A., Inc.
6255 W Sunset Blvd, 12th Floor
Hollywood, CA 90028
t: (213)977-8600 - f: (213)977-8601
www.filmla.com

Summary Information — Location

Permit Number S00093921
Production Company DUO FILMS INC
Insured Company DUO FILMS INC
Production Title HS

Location Manager JASON BENFIELD
Primary Phone Mobile - 323-253-4613
Secondary Phone

Approximate Footage more than 1800 **Log Number** 106482

Date(s) 5/23/2015 to 5/23/2015 **Time(s)** 00:00 to 00:00

Lane / Full Closure FULL STREET CLOSURE OF CENTURY PARK E., SANTA MONICA BLVD- OLYMPIC BLVD
FULL STREET CLOSURE OF CONSTELLATION BLVD., CENTURY PARK E- AVE OF THE STARS

Approximate Footage 901 - 1200

Date(s) 5/23/2015 to 5/23/2015 **Time(s)** 05:00 to 23:59

NOT A PERMIT

Permit #S00093921

R3-1 R3-2 R11-4 R11-2 SC3 M4-10(L) M4-10(R) W20-2 W20-3

FLASHING ARROW SIGN (FAS)
TRAFFIC SIGNAL
TRAFFIC CONE
TYPE I W/ SIGN

ALL TRAFFIC CONTROL WILL BE INSTALLED TO MEET OR EXCEED THE MUTCD AND WATCH MINIMUM REQUIREMENTS

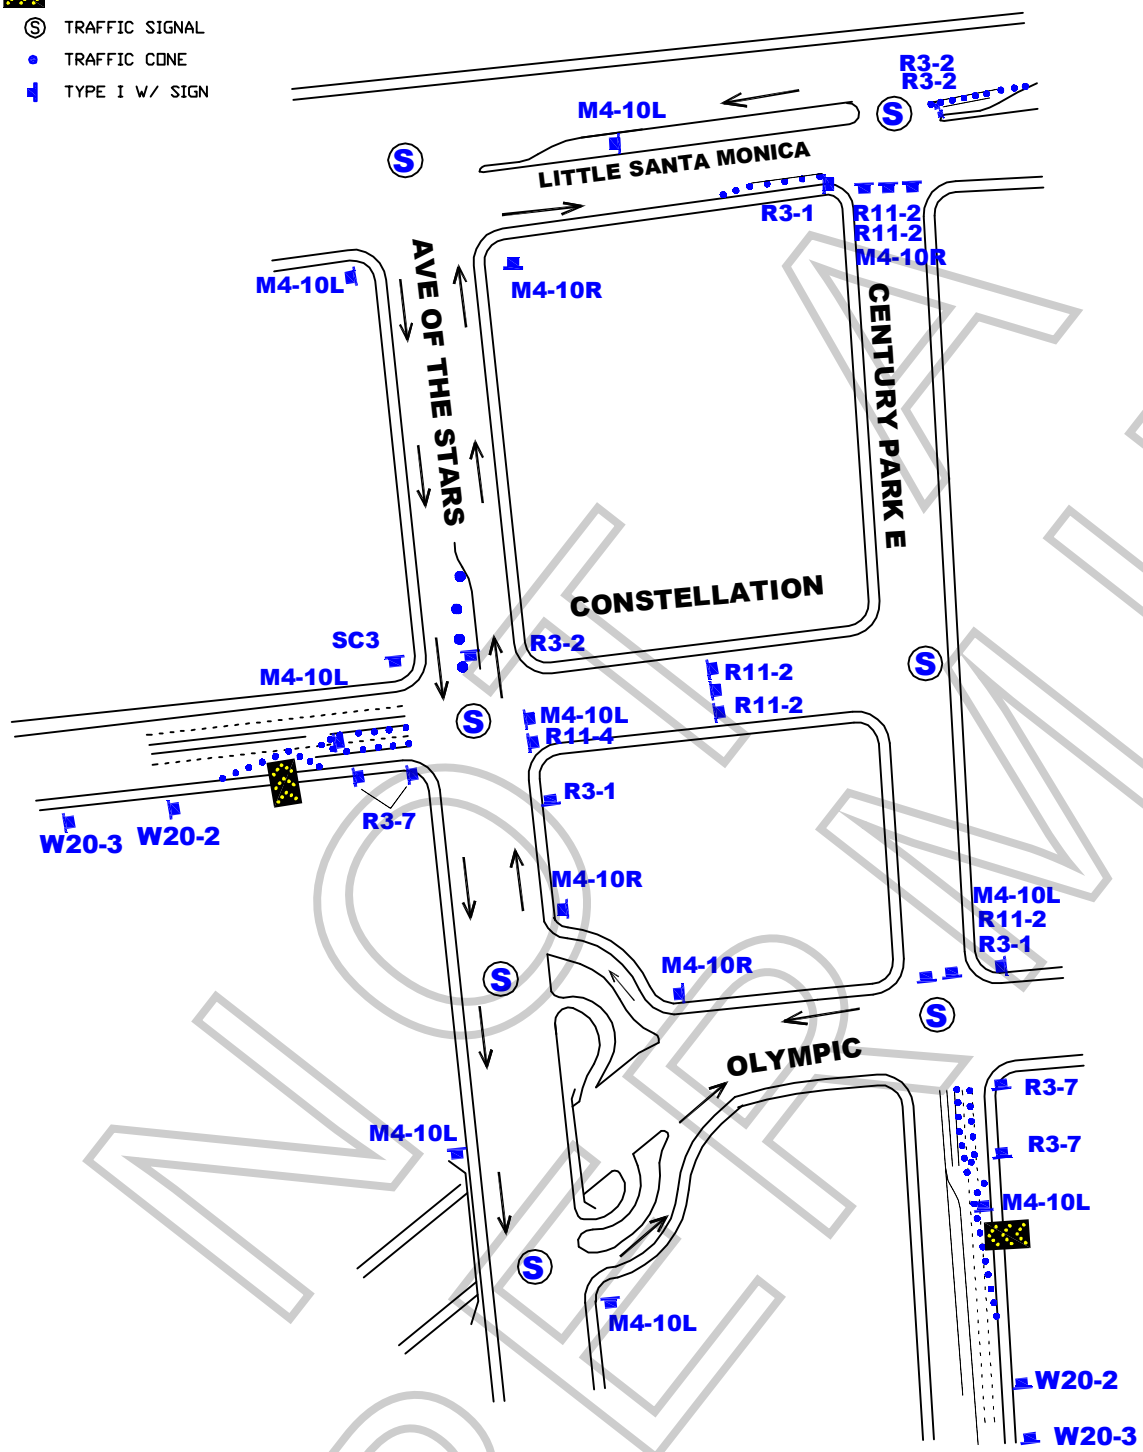

NO PERMIT

WORK ZONE TRAFFIC CONTROL PLAN
GENERAL NOTES

1. DATE/TIME: 5-23-15 FROM 05:00 HOURS TO 23:59 HOURS.

2. ALL SIGNING, STRIPING, AND TRAFFIC CONTROL DEVICES SHALL CONFORM TO THE (CURRENT) STATE OF CALIFORNIA DEPARTMENT OF TRANSPORTATION (CALTRANS) STANDARD PLANS AND STANDARD SPECIFICATIONS, CALIFORNIA MUTCD, AND ANY ADDENDUMS THERETO, AND AS SHOWN ON THESE PLANS, SYMBOLS AND ABBREVIATIONS USED ARE SHOWN ON CALTRANS STANDARD PLANS.
3. THERE WILL BE NO INTERFERENCE WITH TRAFFIC SIGNALS OR CROSSWALKS.
4. CONES WILL BE 28" MINIMUM HEIGHT AND HAVE REFLECTORIZED SLEEVES FOR NIGHT WORK.
5. POLICE WILL DIRECT TRAFFIC IF NECESSARY.

TCP FOR:	DUO FILMS "HS"
LOCATION:	CENTURY PARK E. & CONSTELLATION CLOSURE CITY OF LOS ANGELES, CA
CONTACT:	JASON BENFIELD PH#323.253.4613 ELISA SMITH OFFICE# 213.763.9000
	JCL TRAFFIC SERVICES (213) 622-9775 C31-CA Lic # 805357
DATE / REVISIONS	DRAFTER: E. RAMIREZ
	SCALE: N.T.S.
	FILM LA: TARA

APPOINTMENT OF FILM THIS PRODUCTION SERVICES, INC. AS AUTHORIZED AGENT AND REPRESENTATIVE

I certify that I am a representative of Duo Films (Name of "Principal" / Production Company) ("Principal") and am authorized to enter into binding contractual agreements on Principal's behalf provided Principal has pre-approved such agreements. I further certify that I am authorized by principal to appoint other representatives and agents for Principal and to give such representatives and agents authority to enter into and bind Principal to agreements relating to the issuance and compliance with location film (e.g. theatrical, television, commercial, and other motion picture filming) and still photographic permits, including the permits themselves and any riders to such permits. Acting on the behalf of Principal in my capacity as it's authorized representative, I appoint Film This Production Services, Inc. (a.k.a. Film This) and it's employees and agents ("Film This") as Principal's authorized representatives and agents to apply for and receive location film (e.g. theatrical, television, commercial, and other motion picture filming) and still photographic permits on behalf of Principal through the *FILML.A., INC.* for any city , county or other jurisdiction where *FILML.A., INC.* operates, in accordance with Principal's instructions, to negotiate, discuss, accept, modify, agree to bind the Principal to the terms and conditions of such permits (including any restrictions and/or community guidelines applicable to any such permit) and to execute such permits on behalf of Principal. Principal understands, acknowledges and agrees that it (and/or it's insurer) remains responsible for liable and all obligations imposed by or incidental to any permit or rider issued to Principal signed by an employee or agent of (including any coordinator, runner or messenger used by) Film This. Principal further agrees to comply with the terms and conditions of any such permits and hereby appoints Film This as an authorized representative to facilitate compliance with such terms and conditions following issuance of such permits and to enter into agreements for Principal with respect thereto. Any person, City, agency, entity or organization (including *FILML.A., INC.* and any city, county or other jurisdiction where *FILML.A., INC.* operates) may rely on this appointment and not need obtain any further authorization for any act described herein. An original or faxed copy of this appointment shall be sufficient and may be treated as an original for all purposes. The appointment may be revoked by Principal at anytime in writing delivered to *FILML.A., INC.*, but in any case shall expire one (1) year from the date of execution set forth below.

I declare under penalty of perjury under the laws of the State of California that I am authorized to appoint Film This as an agent for Principal and based on that authority I hereby appoint Film This as Principal's agent as set forth herein.

Dated 9/26/14

By _____ (Representative's Signature)

Duo Films	2861 W Pico Blvd
Name of "Principal" (Production Company)	Principal's Address
Jason Benfield	Los Angeles Ca 90006
Print Princpal Representative's Name	City, State, Zip Code
Location manager	213-365-4300
Representative's Title (i.e. UPM, Loc Mgr)	Principal's Telephone Number

NOT A PERMIT